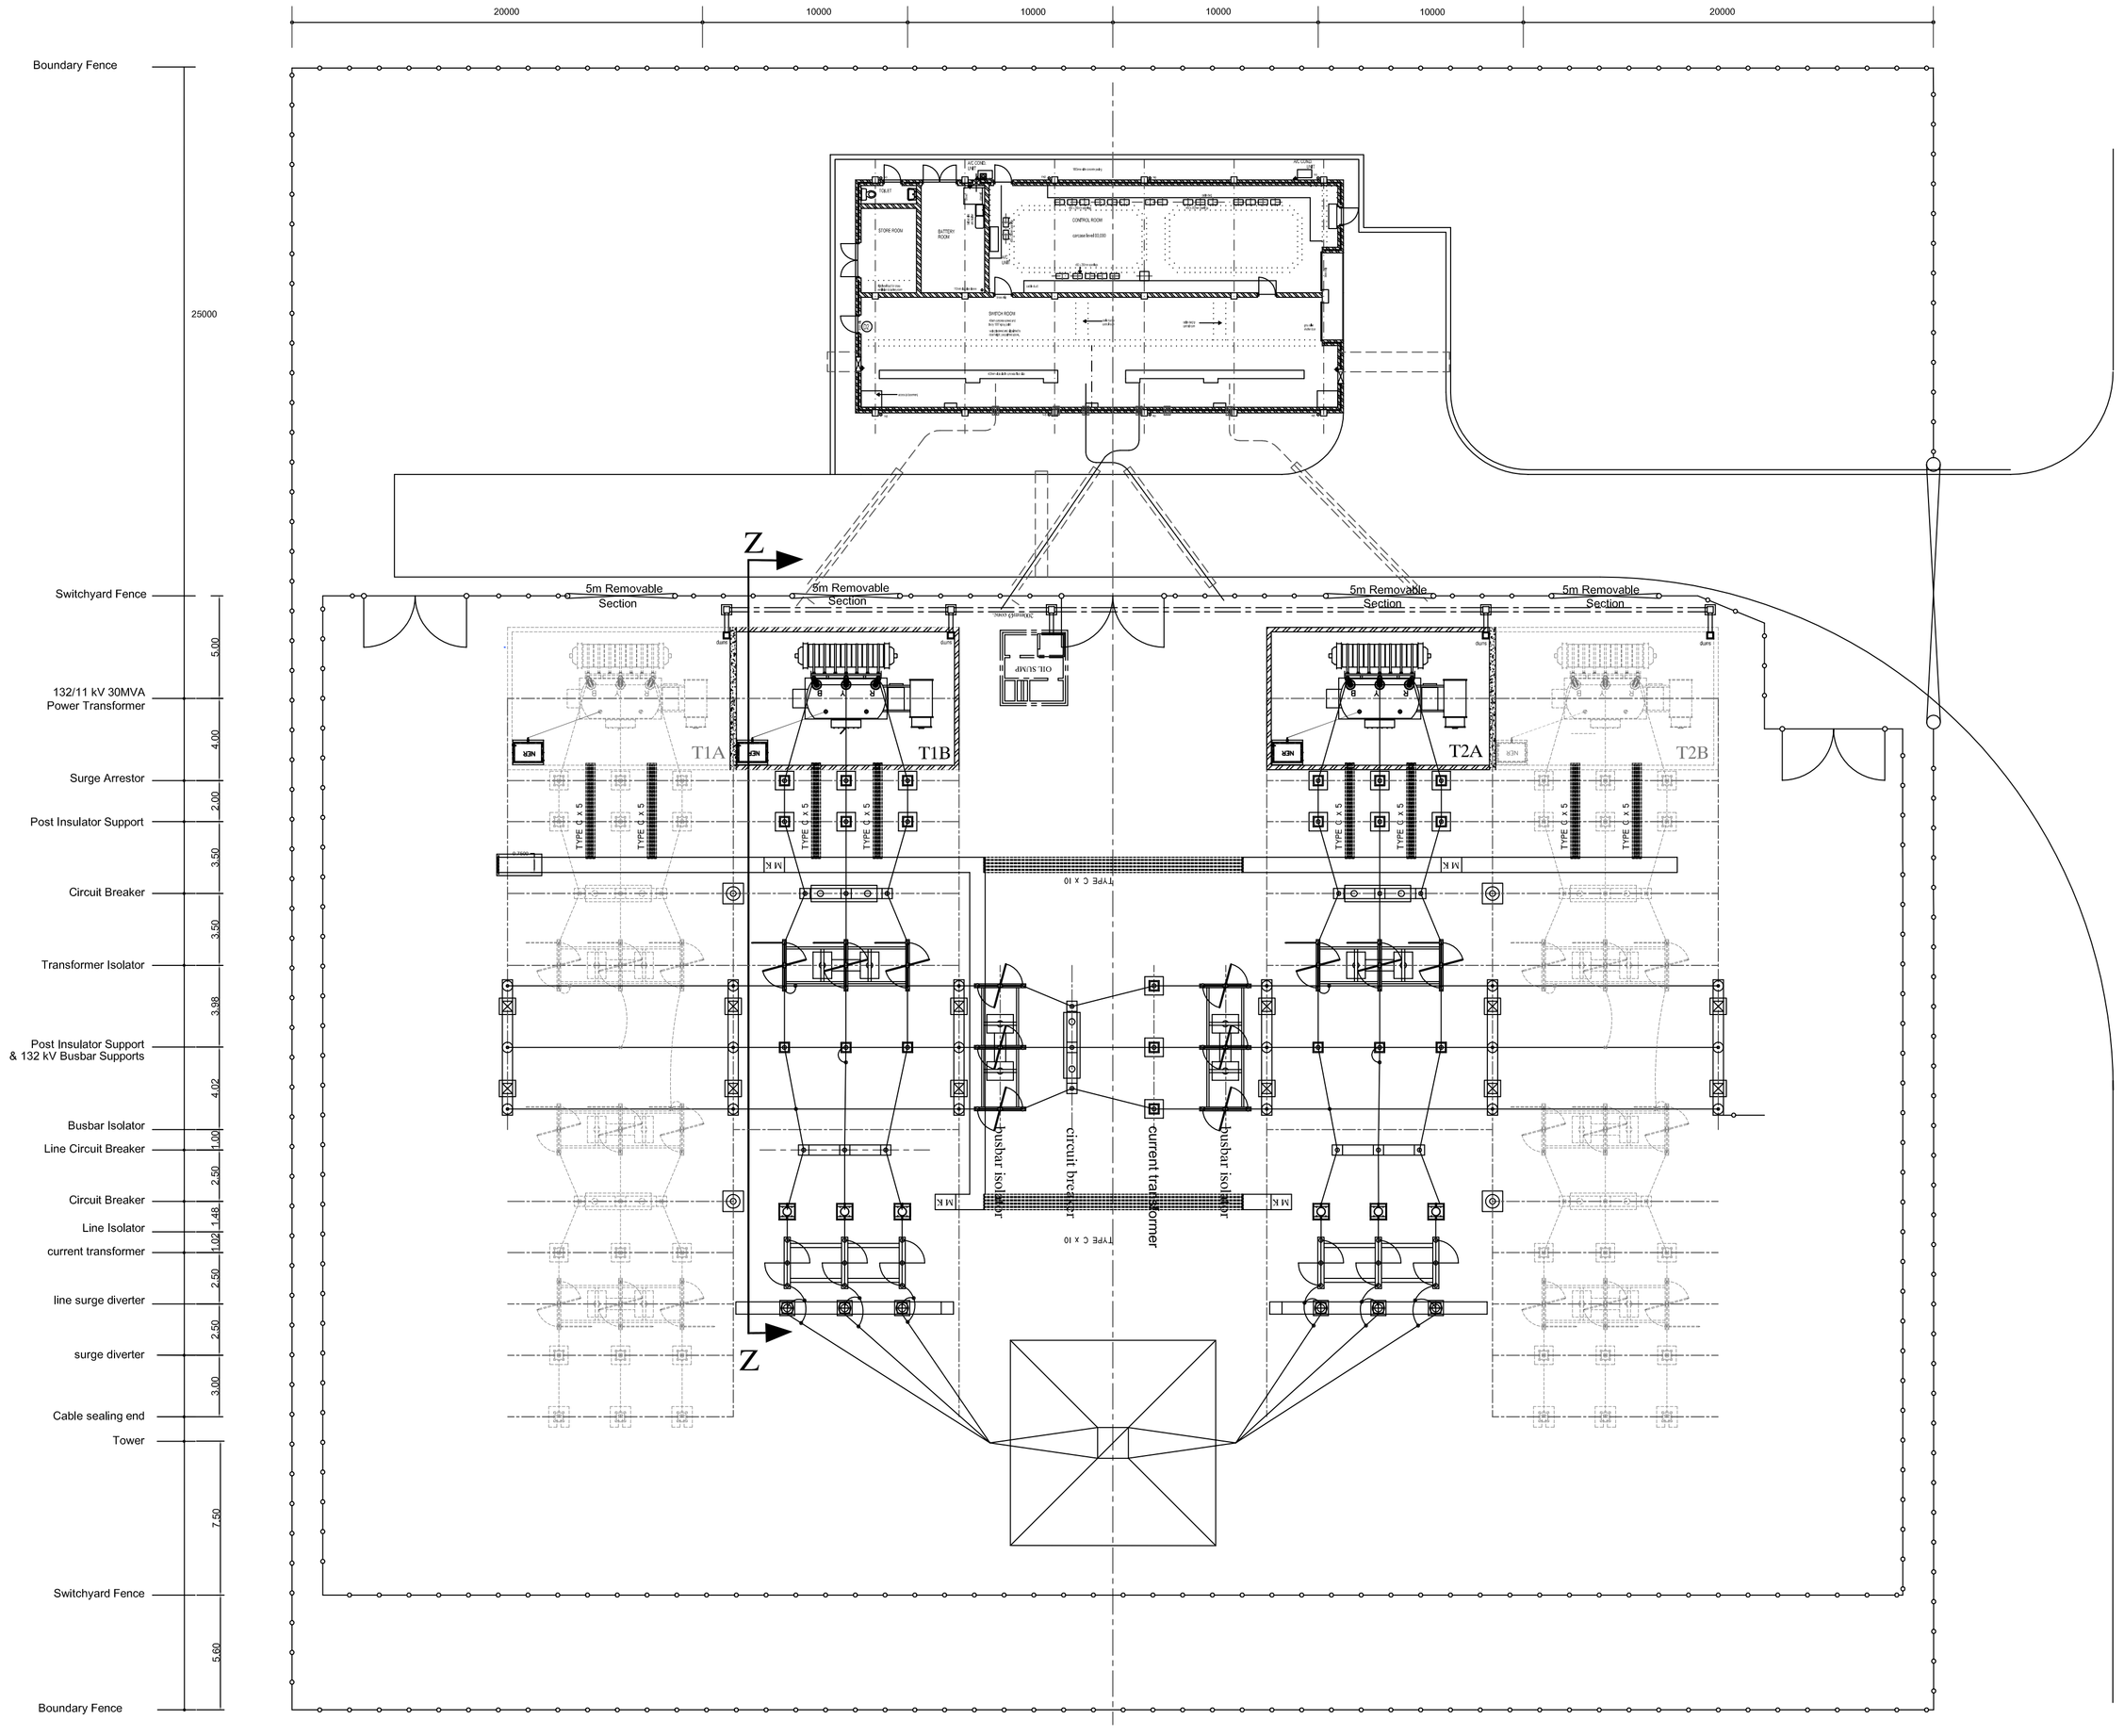

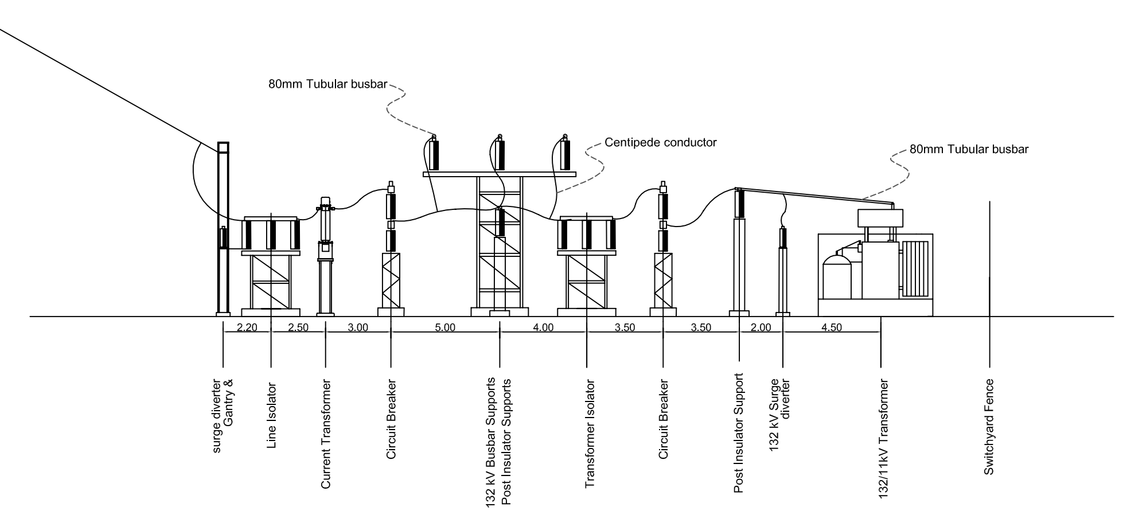

Section Z - Z

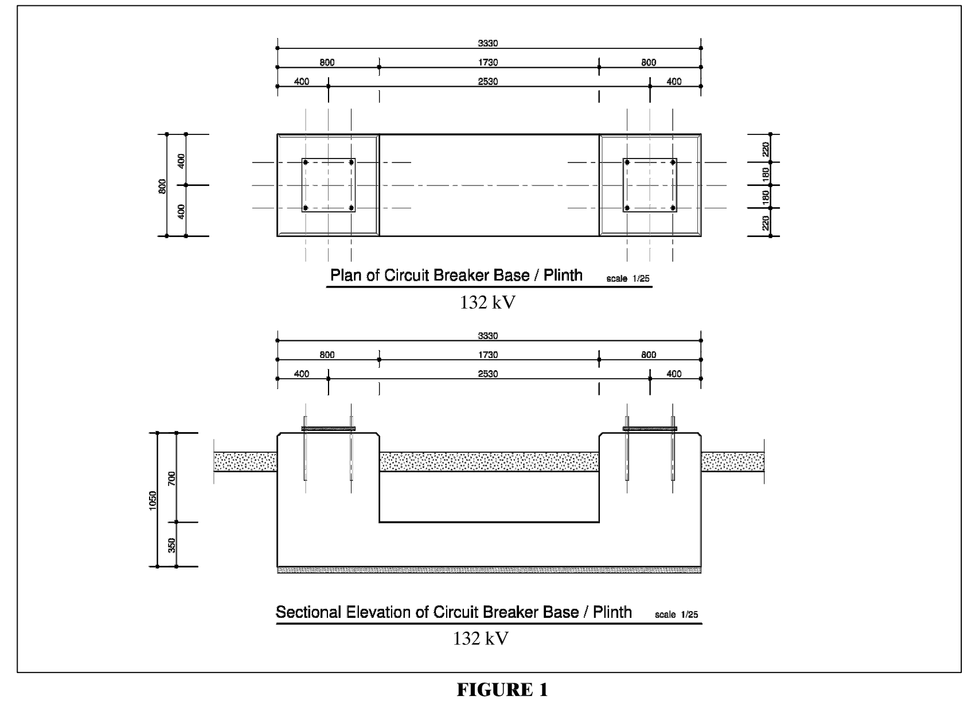

FIGURE 1

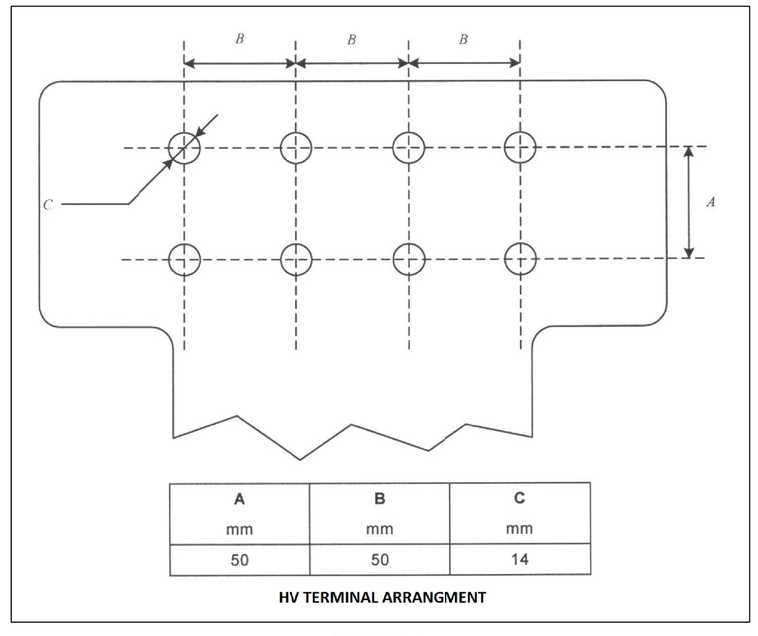

A	B	C
mm	mm	mm
50	50	14

HV TERMINAL ARRANGMENT

FIGURE 2

DRAWN	A.J.R.W.				
DATE	18/06/2015				
TRACED		REFERENCE DRAWINGS:	REVISIONS:	BY:	DATE:
CHIEF DRAUGHTSMAN					
PLANNING OFFICER					
PROTECTION ENGINEER					
PLAN./PROJ. ENGINEER					
PLAN./PROJ. MANAGER					

ETHEKWINI ELECTRICITY

TYPICAL 132/11kV SUBSTATION LAYOUT

APPROVED

APPROVED
R.DHROOHAND
DEPUTY HEAD: HV OPERATIONS

SCALE: **1 : 200**

DRAWING NUMBER: **TD 15**

REV: **1**