DRAWN	A.J.R.W.		
DATE	18/06/2015		
TRACED			
CHIEF			
DRAUGHTSMAN			
PLANNING			
OFFICER			
PROTECTION			
ENGINEER			
PLAN./PROJ.			
ENGINEER			
PLAN./PROJ.			
MANAGER			
APPROVED			
R.DIRECTOR			
DEPUTY HEAD: HV OPERATIONS			

REFERENCE DRAWINGS:	REVISIONS:	BY:	DATE:

ETHEKWINI ELECTRICITY

TYPICAL 132kV SINGLE BUSBAR OUTDOOR SWITCHYARD LAYOUT
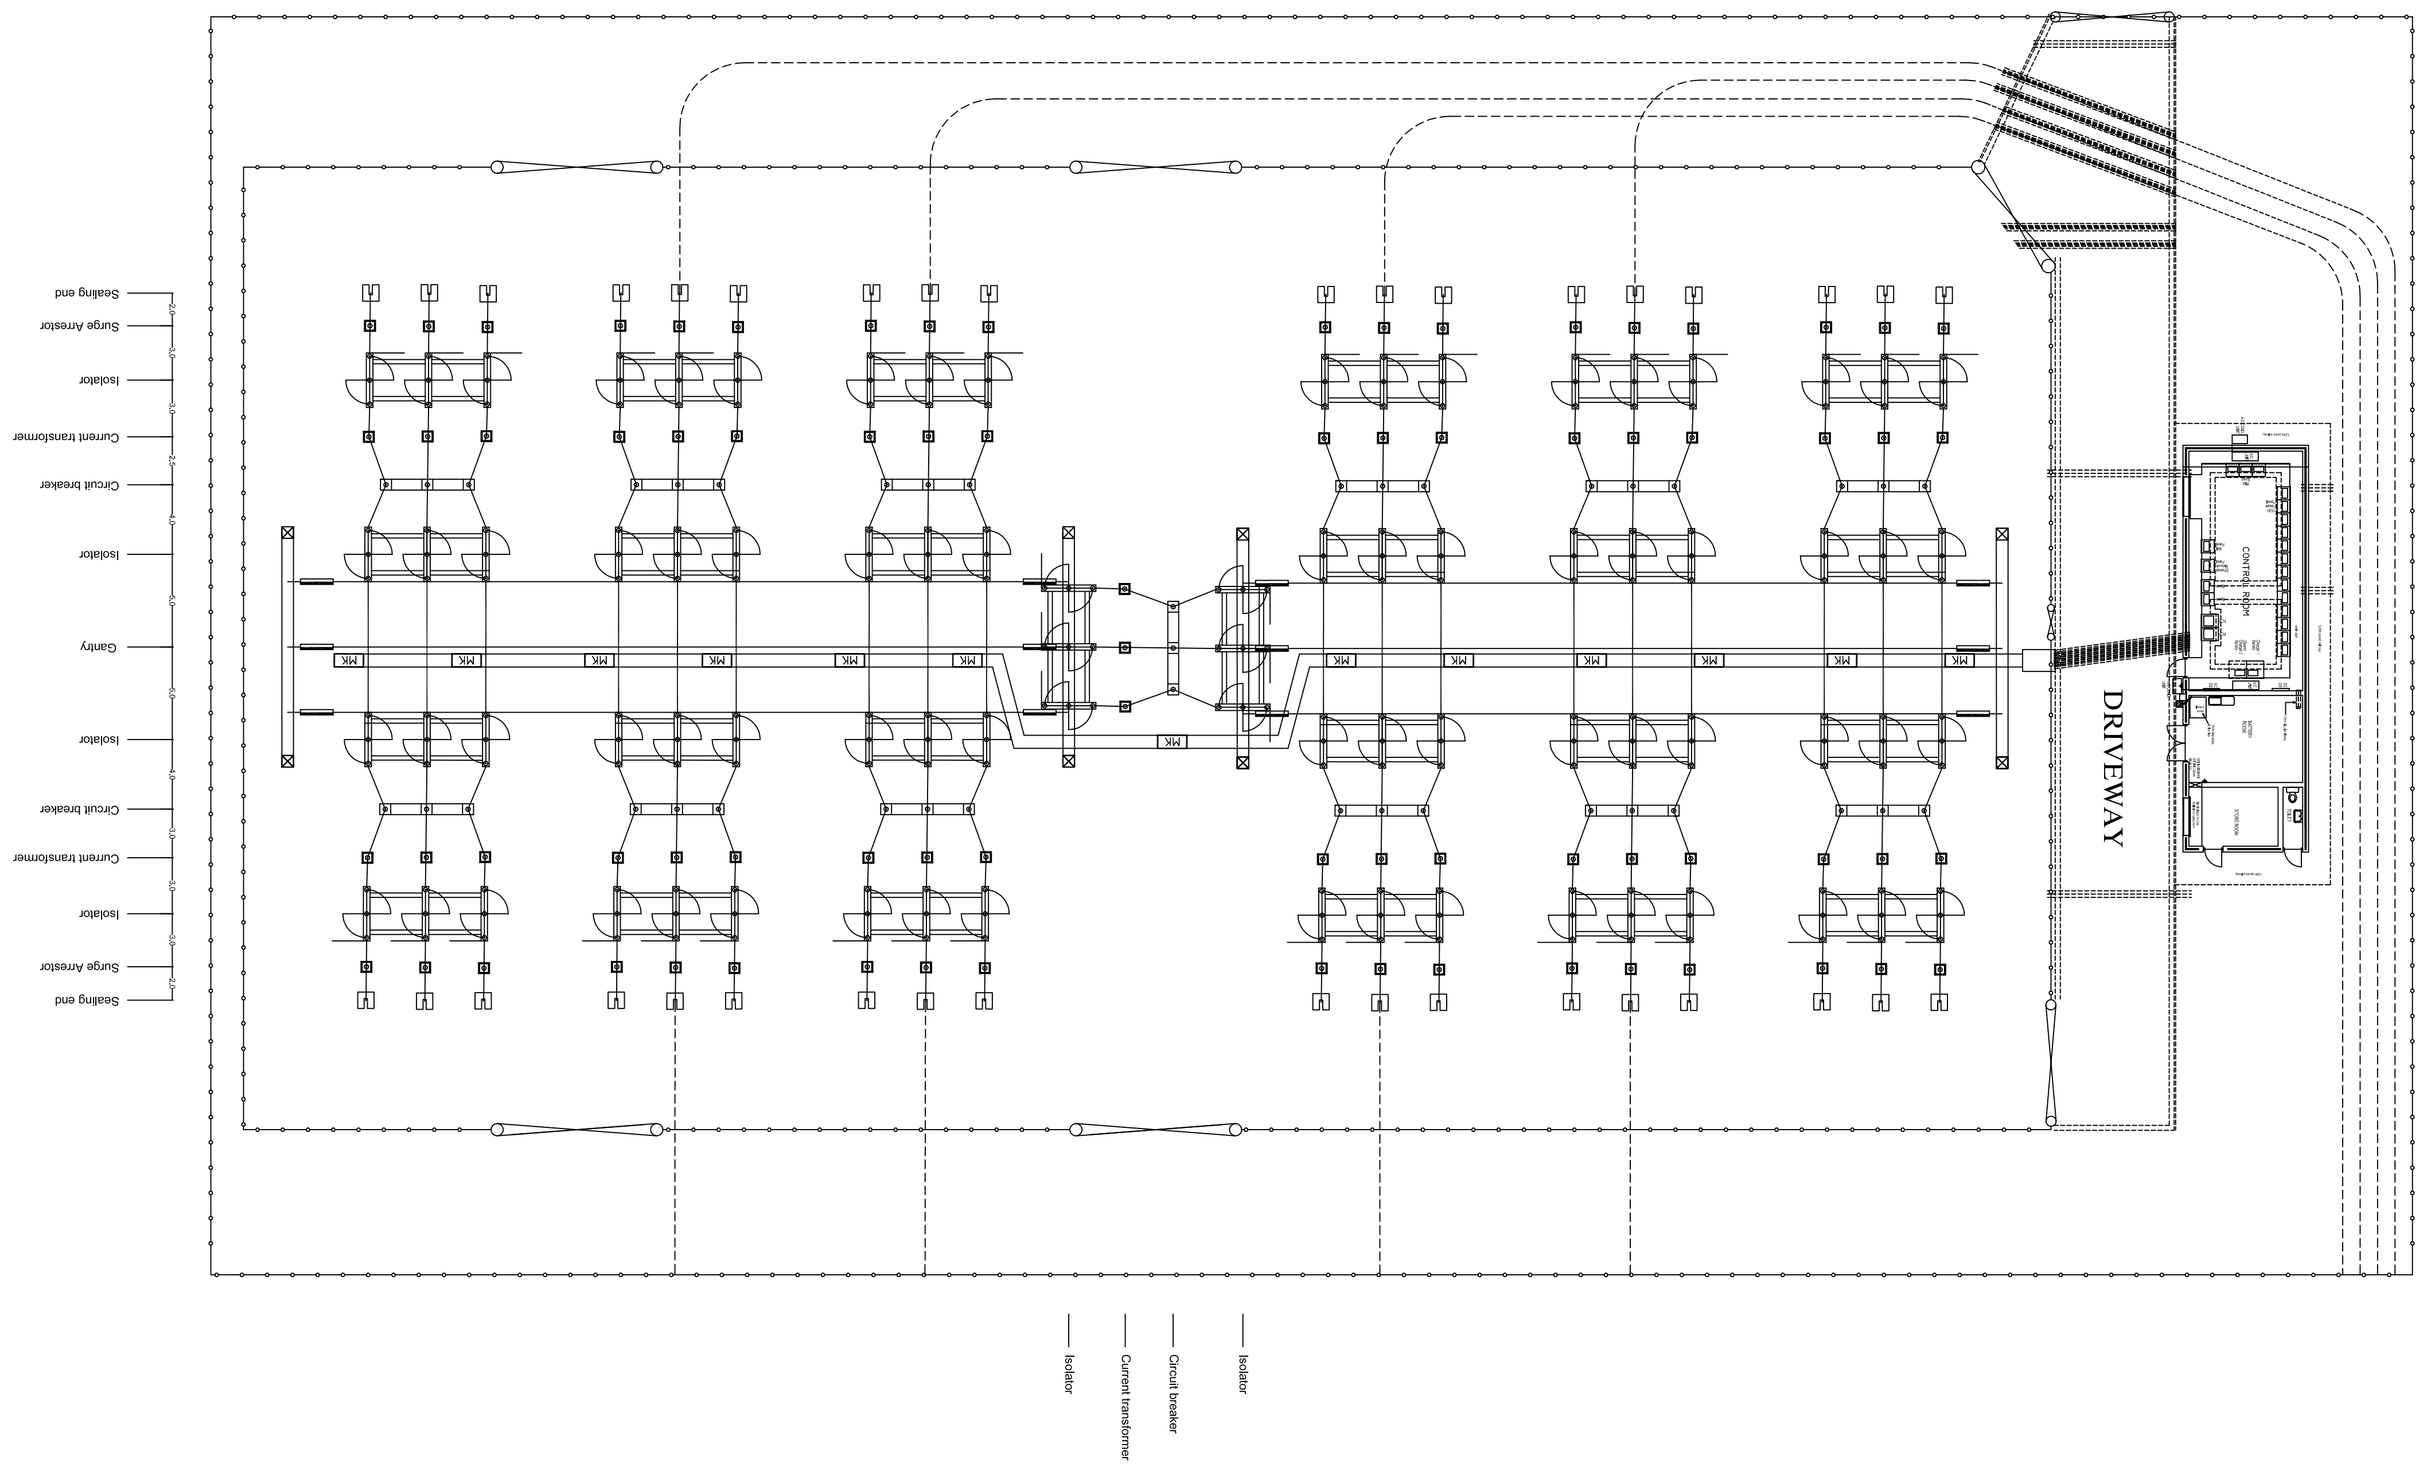
SCALE:	DRAWING NUMBER:	REV:
1 : 250	**TD 16**